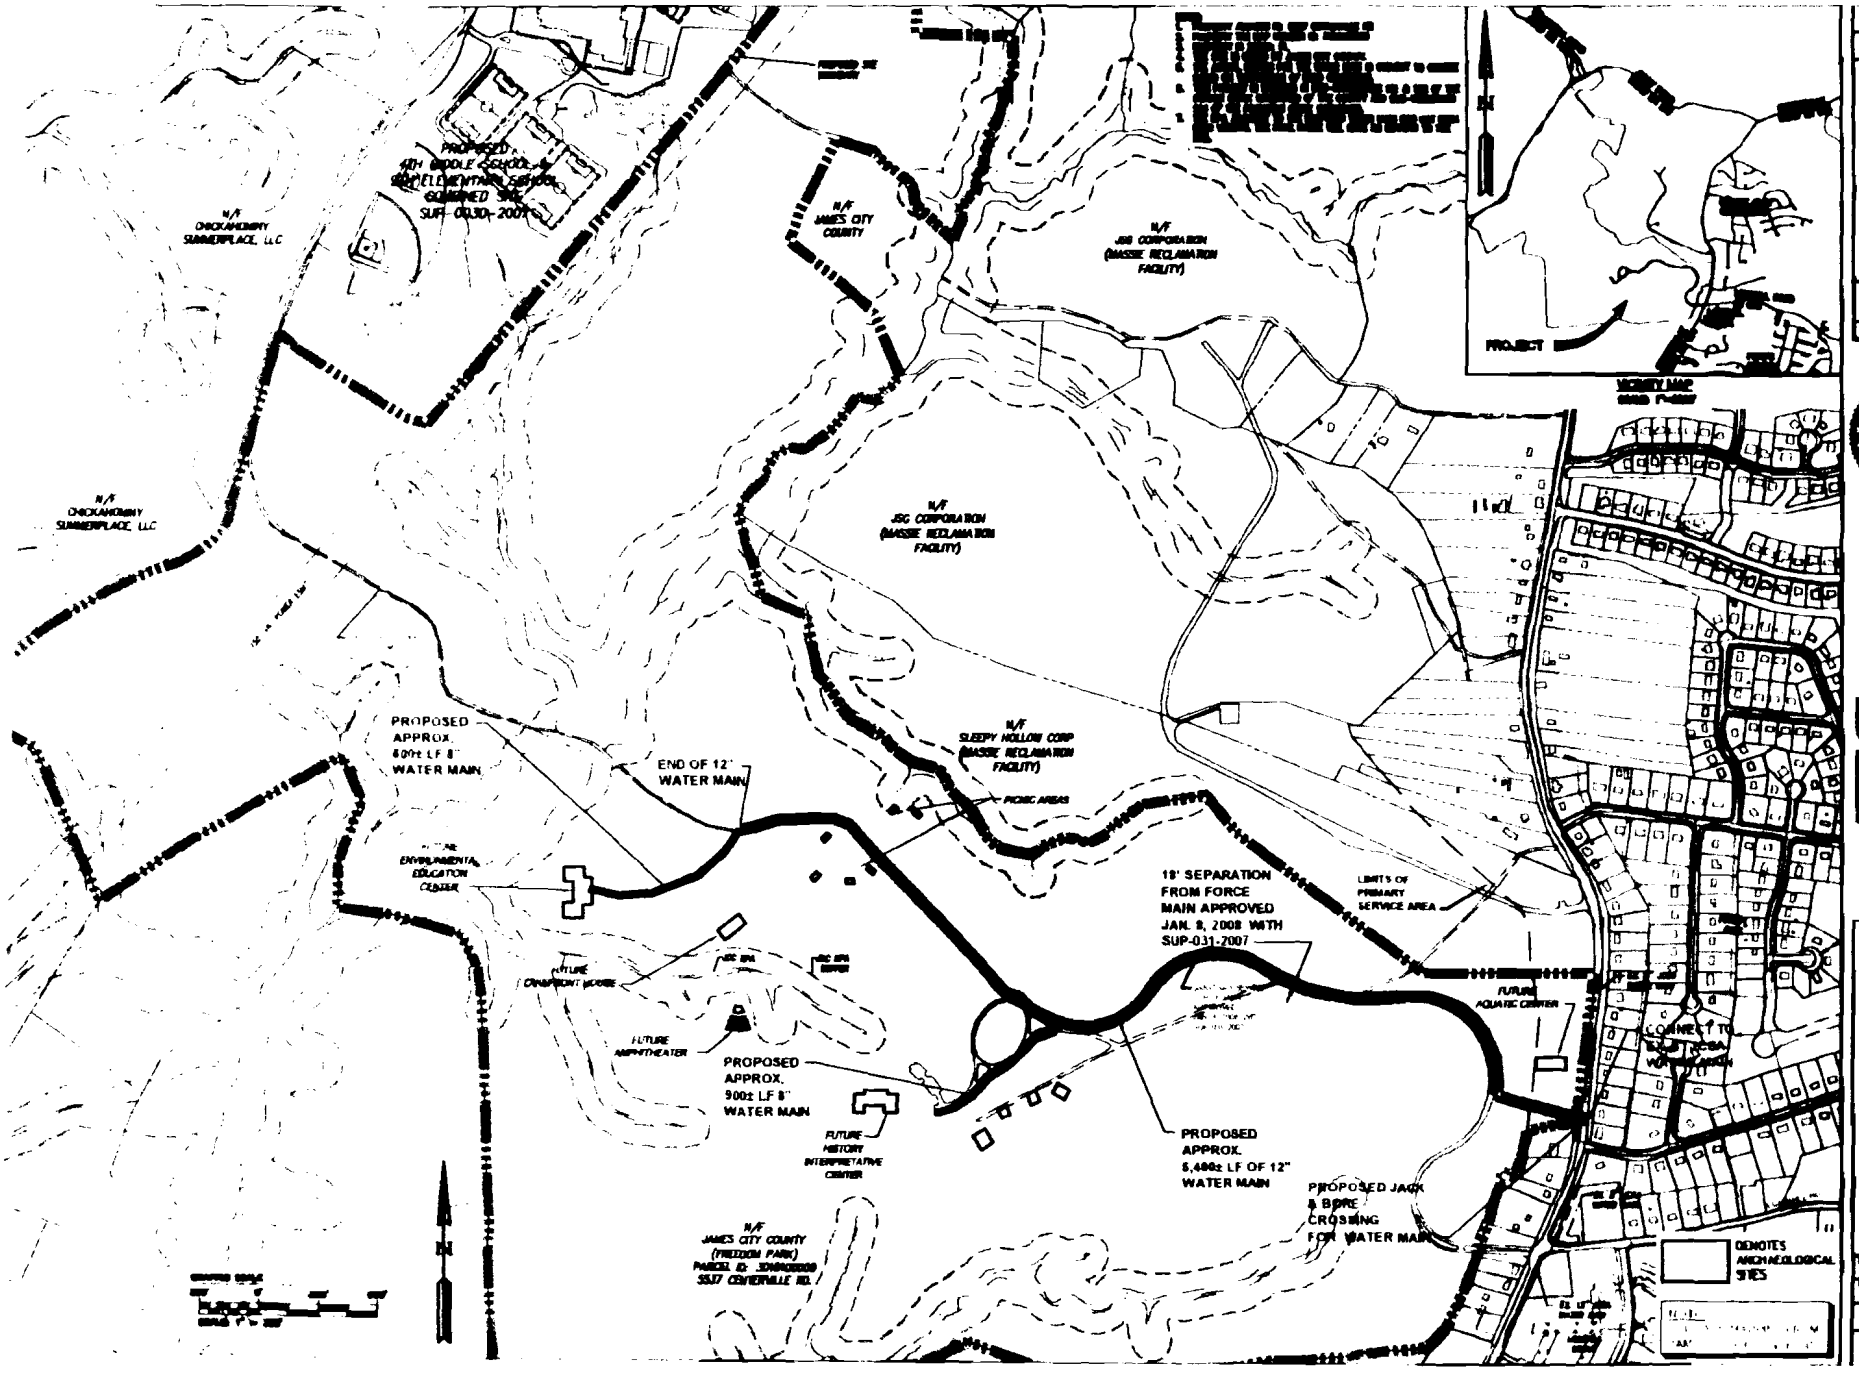
PROPOSED 4TH MIDDLE SCHOOL & 5TH ELEMENTARY SCHOOL COMBINED SITE SUP-0030-2007
N/F CHICKAHOMINY SUMMERPLACE, LLC
N/F JAMES CITY COUNTY
N/F JSG CORPORATION (MASSIE RECLAMATION FACILITY)
N/F JSG CORPORATION (MASSIE RECLAMATION FACILITY)
N/F SLEEPY HOLLOW CORP (MASSIE RECLAMATION FACILITY)
PICNIC AREAS
PROPOSED APPROX. 600± LF 8" WATER MAIN
END OF 12" WATER MAIN
ENVIRONMENTAL EDUCATION CENTER
FUTURE AMPHITHEATER
PROPOSED APPROX. 900± LF 8" WATER MAIN
FUTURE HISTORY INTERPRETATIVE CENTER
N/F JAMES CITY COUNTY (FREEDOM PARK) PARCEL ID: 3240100008 5537 CENTERVILLE RD.
18' SEPARATION FROM FORCE MAIN APPROVED JAN. 8, 2008 WITH SUP-031-2007
LIMITS OF PRIMARY SERVICE AREA
FUTURE AQUATIC CENTER
PROPOSED APPROX. 5,400± LF OF 12" WATER MAIN
PROPOSED JACK & BORE CROSSING FOR WATER MAIN
DENOTES ARCHAEOLOGICAL SITES
PROJECT
VICINITY MAP
CONSULTING ENGINEERS
ALTERNATIVE #3A
FREEDOM PARK WATER MAIN
JCC CASE NO SUP-0014-2008
1 OF 1